10/18/2025 - 10/25/25 Water Main Install

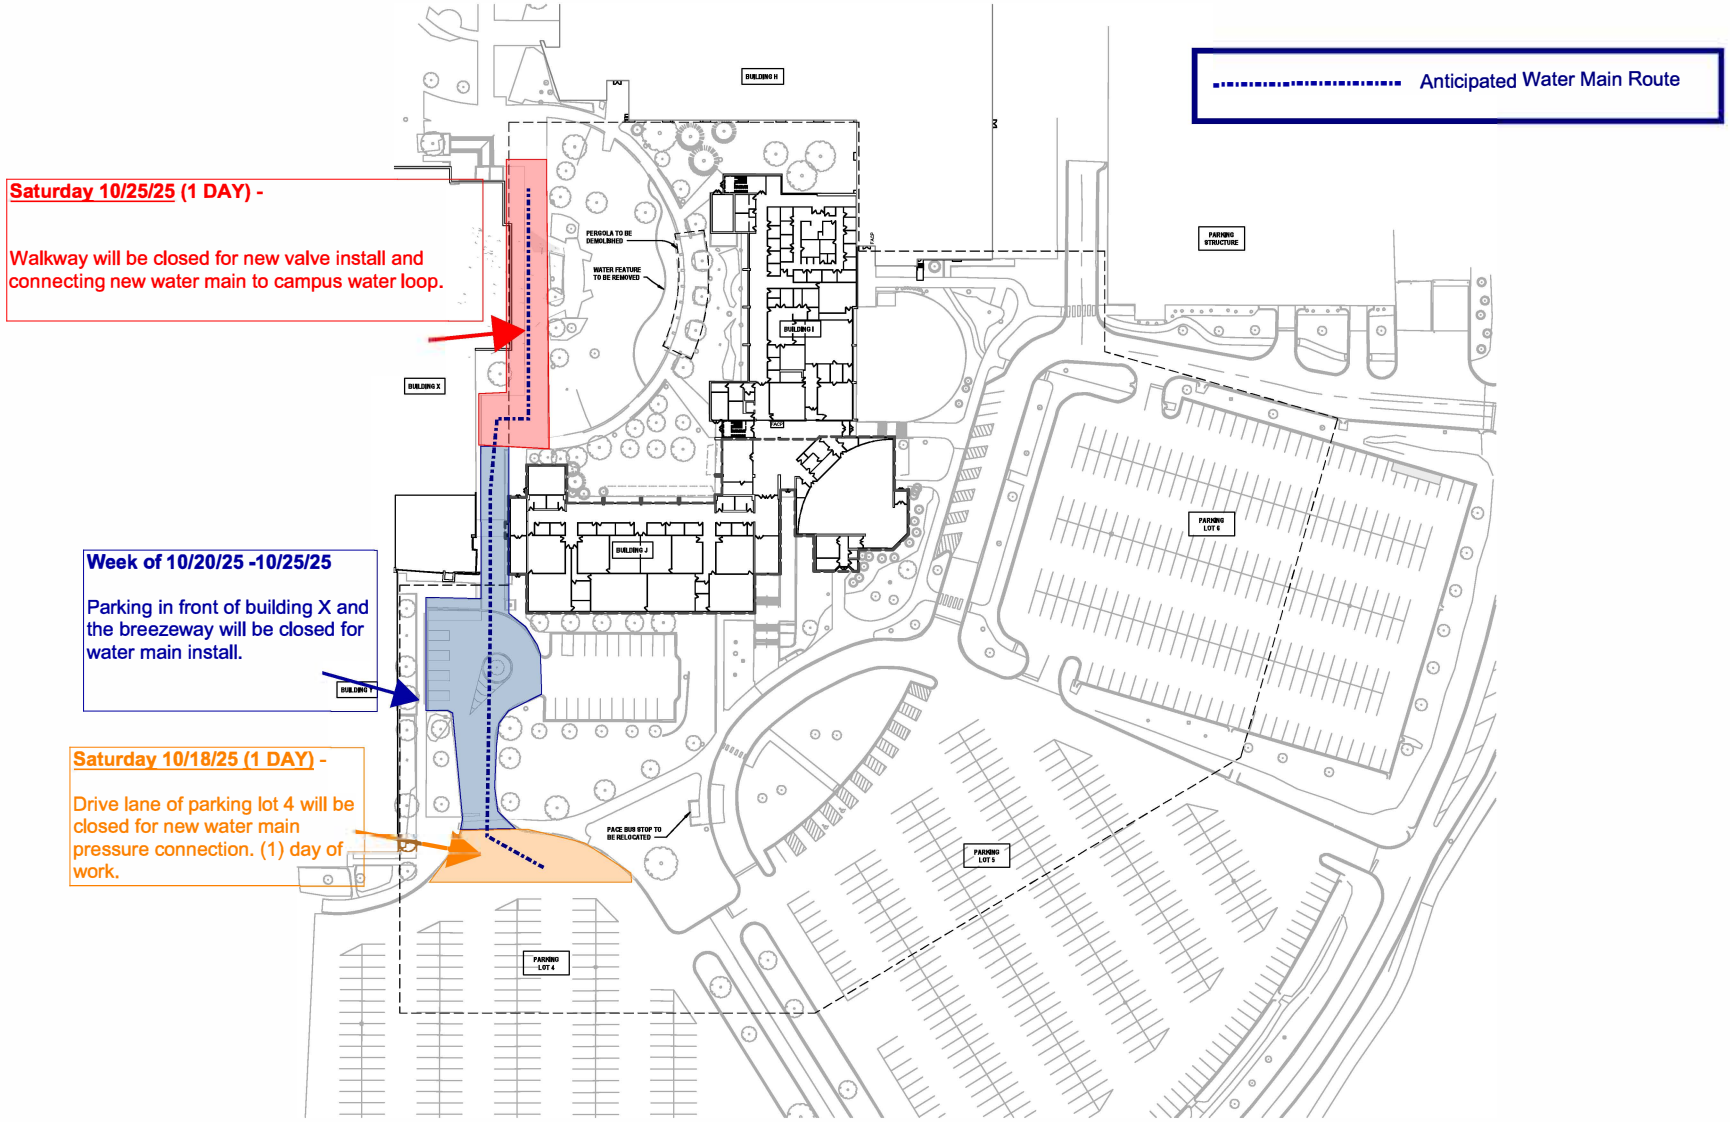

1 EXISTING SITE PLAN
1" = 40'-0"

fgma

FGM Architects Inc.
550 W Van Buren, Suite 1420
Chicago, Illinois 60607

312.948.8461 office
312.948.8462 fax

ILLINOIS PROFESSIONAL DESIGN FIRM #184-001036

DESIGN
ROBERT A.M. STERN ARCHITECTS, LLC
ONE PARK AVENUE
NEW YORK, NY 10016
212.967.5400 (O) 212.967.5480 (F)
X00 STATE CERTIFICATE OF AUTHORITY
NO. XXXXXXXXXX

CIVIL & LANDSCAPE
TERRA ENGINEERING LTD.
1550 N. KINGSBURY
CHICAGO, IL 60614
312.467.6323 (O)
X00 STATE CERTIFICATE OF AUTHORITY
NO. XXXXXXXXXX

STRUCTURAL
RUBINOS & MESIA ENGINEERS
205 S MICHIGAN AVE
CHICAGO, IL 60604
312.939.1330 (O)
X00 STATE CERTIFICATE OF AUTHORITY
NO. XXXXXXXXXX

M.E.P.
INNIS CORP.
2160 SHUMWAY BOULEVARD
NAPERVILLE, IL 60563
630.753.8113 (O)
X00 STATE CERTIFICATE OF AUTHORITY
NO. XXXXXXXXXX

AV/IT/SECURITY
SHEN MILSON & WILKE, LLC
123 S WACKER DR
CHICAGO, IL 60606
312.339.4500 (O)
X00 STATE CERTIFICATE OF AUTHORITY
NO. XXXXXXXXXX

THEATER PLANNING
SCHULDES SHOCK
1000 N. ASHLAND AVE., SUITE 400
CHICAGO, IL 60614
312.944.6220 (O)
X00 STATE CERTIFICATE OF AUTHORITY
NO. XXXXXXXXXX

STATE OF ILLINOIS
DAVID B. YANDEL
001-014576
LICENSED ARCHITECT

EXP: 11.30.26

DAVID B. YANDEL - ARCHITECT
ST #001-014576

The professional architect and affixed to this sheet applies only to the material and items shown on this sheet. All drawings, instruments or other documents not exhibiting this seal shall not be considered prepared by this architect, and this architect expressly disclaims any and all responsibility for such plan, drawings or documents not exhibiting this seal. Specifications and calculations which are not shown or are not in the Drawing are omitted.

DATE 06/16/2025

ISSUANCE		
NO	DATE	DESCRIPTION
01	07/07/2025	PHASE 2 - ISSUE FOR CONSTRUCTION

KEY PLAN

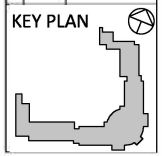

WILLIAM RAINEY HARPER COLLEGE
BOARD OF TRUSTEES
BUSINESS & SOCIAL SCIENCES BUILDING (BSSB)
1200 W ALGONQUIN RD
PALATINE, IL 60067
ISSUE FOR CONSTRUCTION

EXISTING SITE PLAN

SHEET NO.
A0.02

JOB NO. 22-3641.02

© 2025 FGM Architects Inc.

7/6/2025 7:40:36 PM
Autodesk Docs://Harper College BSSC 2023/23-3641.02_HarperBSSC_A_Primary_RVT24.rvt
Copyright 2023 FGM ARCHITECTS INC.